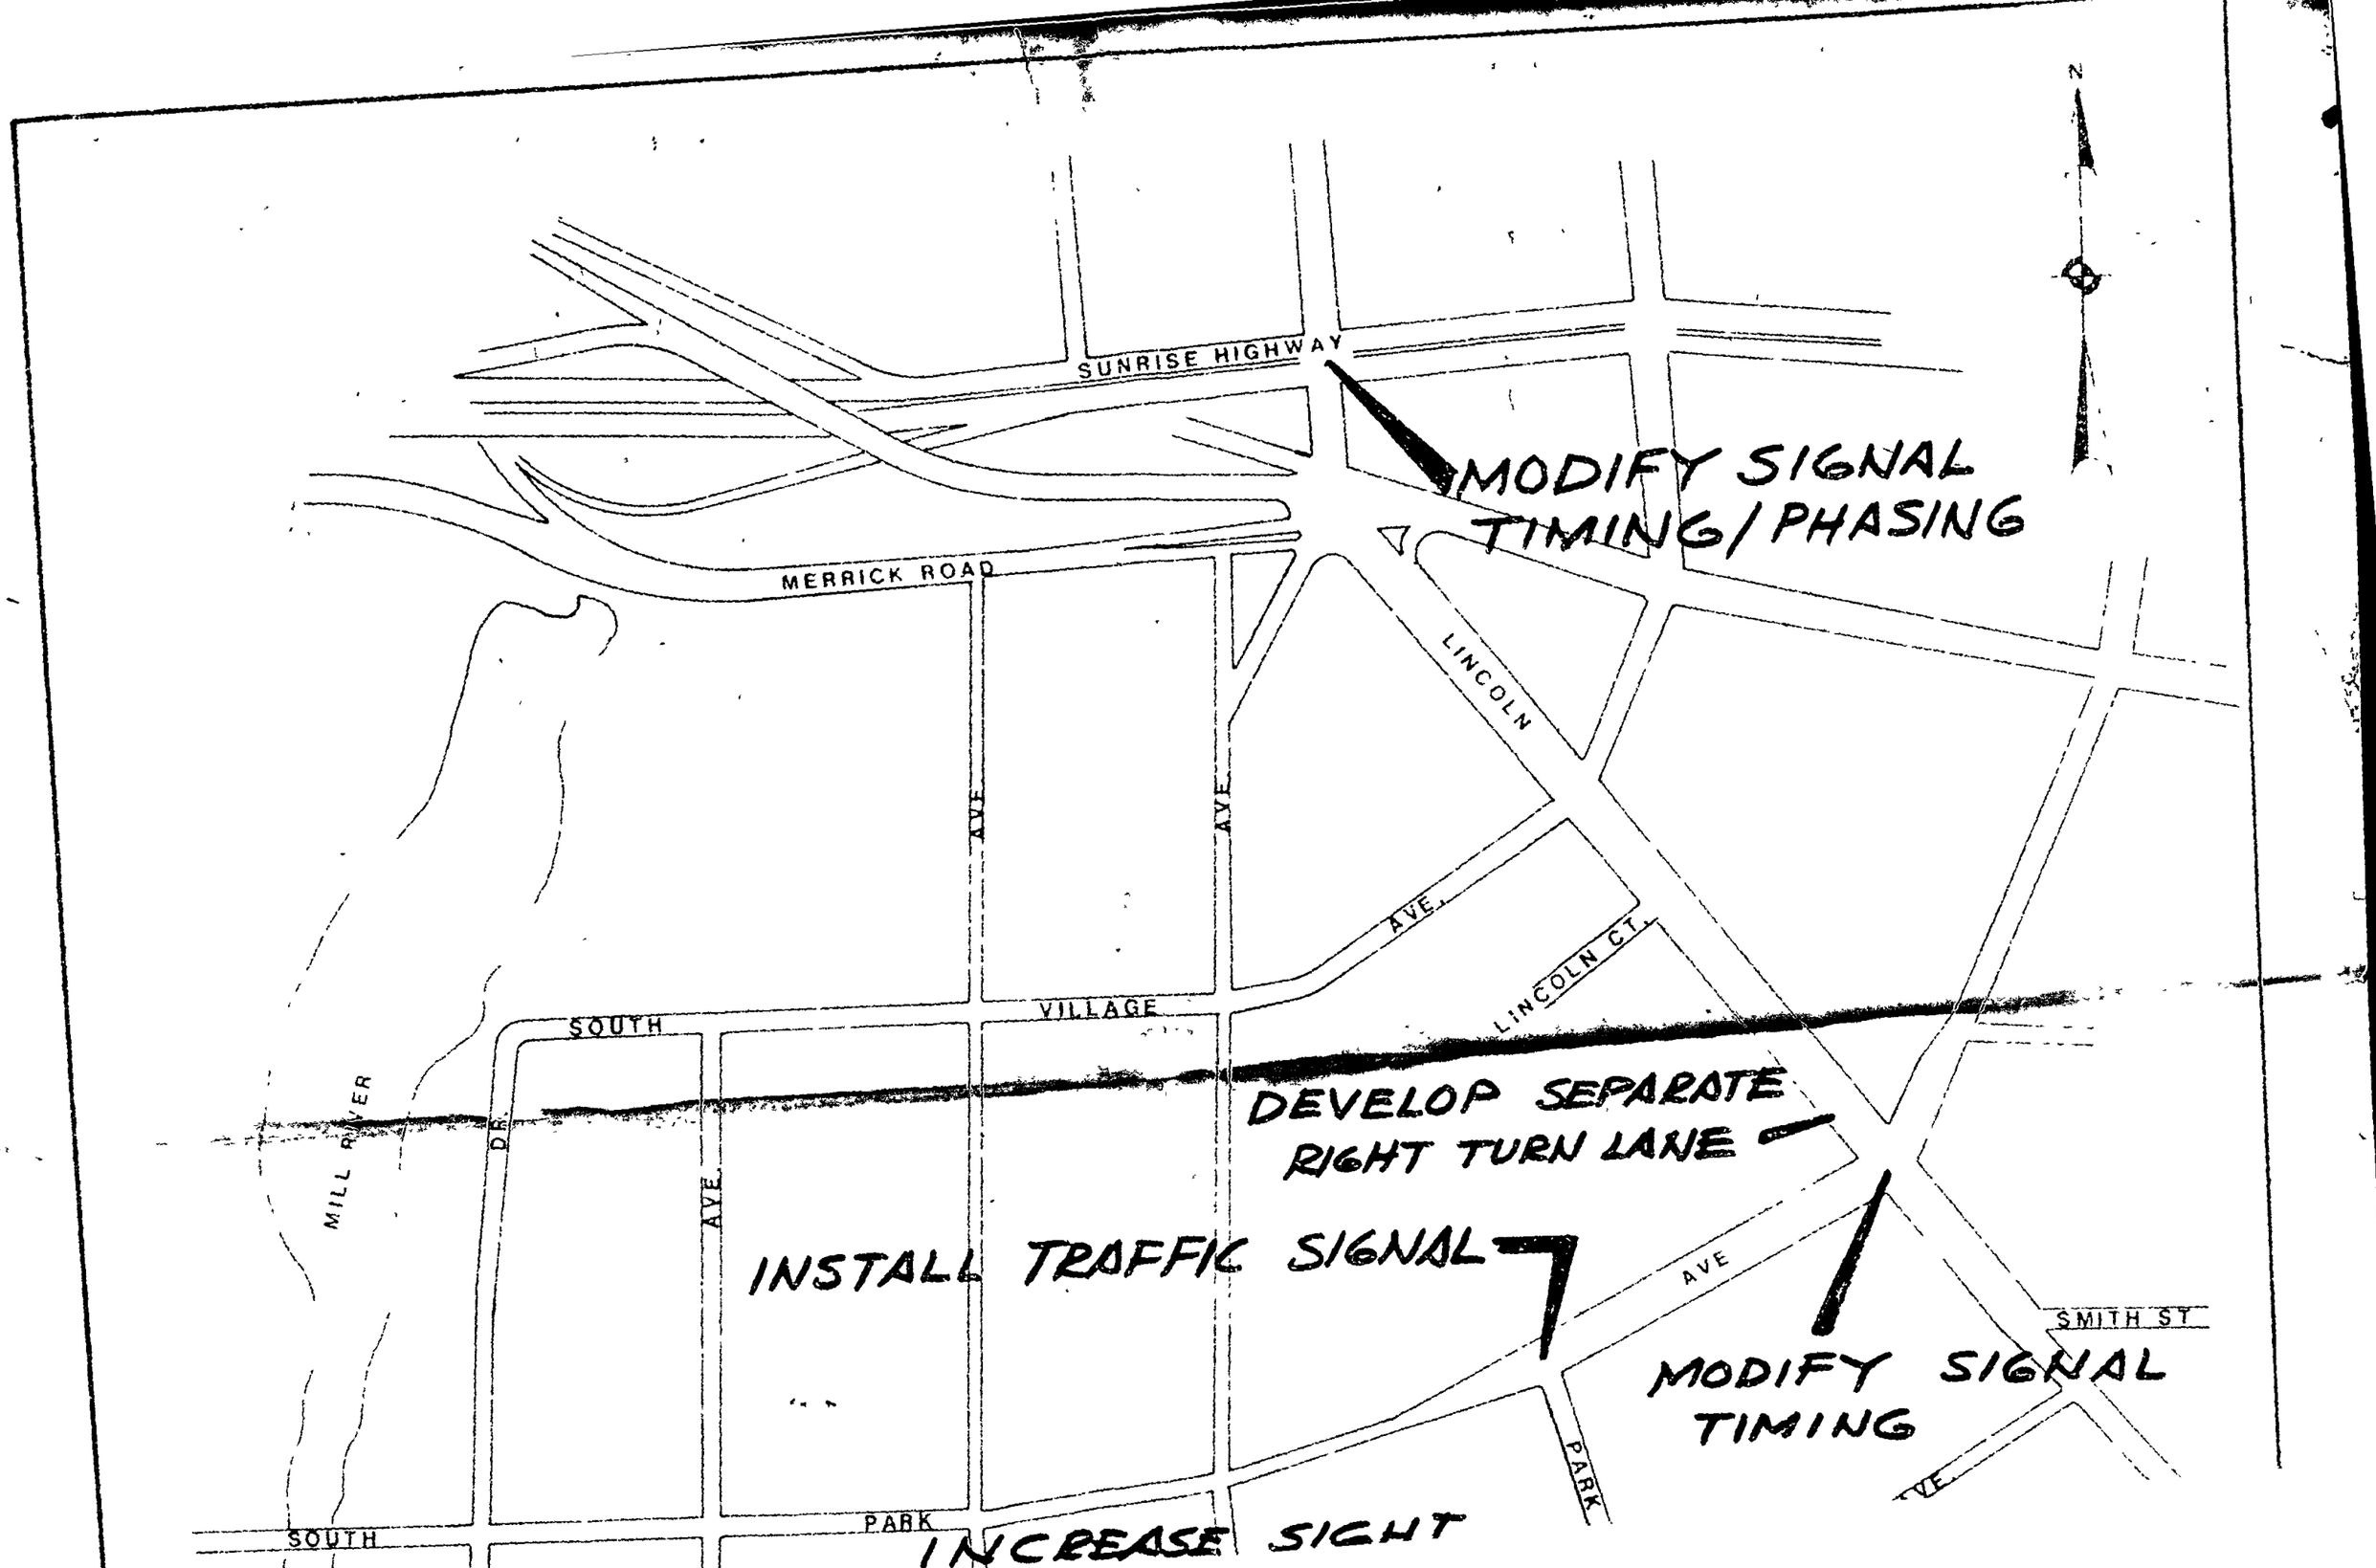
N
SUNRISE HIGHWAY
MODIFY SIGNAL TIMING/PHASING
MERRICK ROAD
LINCOLN
AVE
AVE
AVE.
LINCOLN CT.
SOUTH
VILLAGE
DEVELOP SEPARATE RIGHT TURN LANE
MILL RIVER
DR.
AVE
INSTALL TRAFFIC SIGNAL
AVE
SMITH ST
MODIFY SIGNAL TIMING
PARK
SOUTH
PARK
INCREASE SIGHT

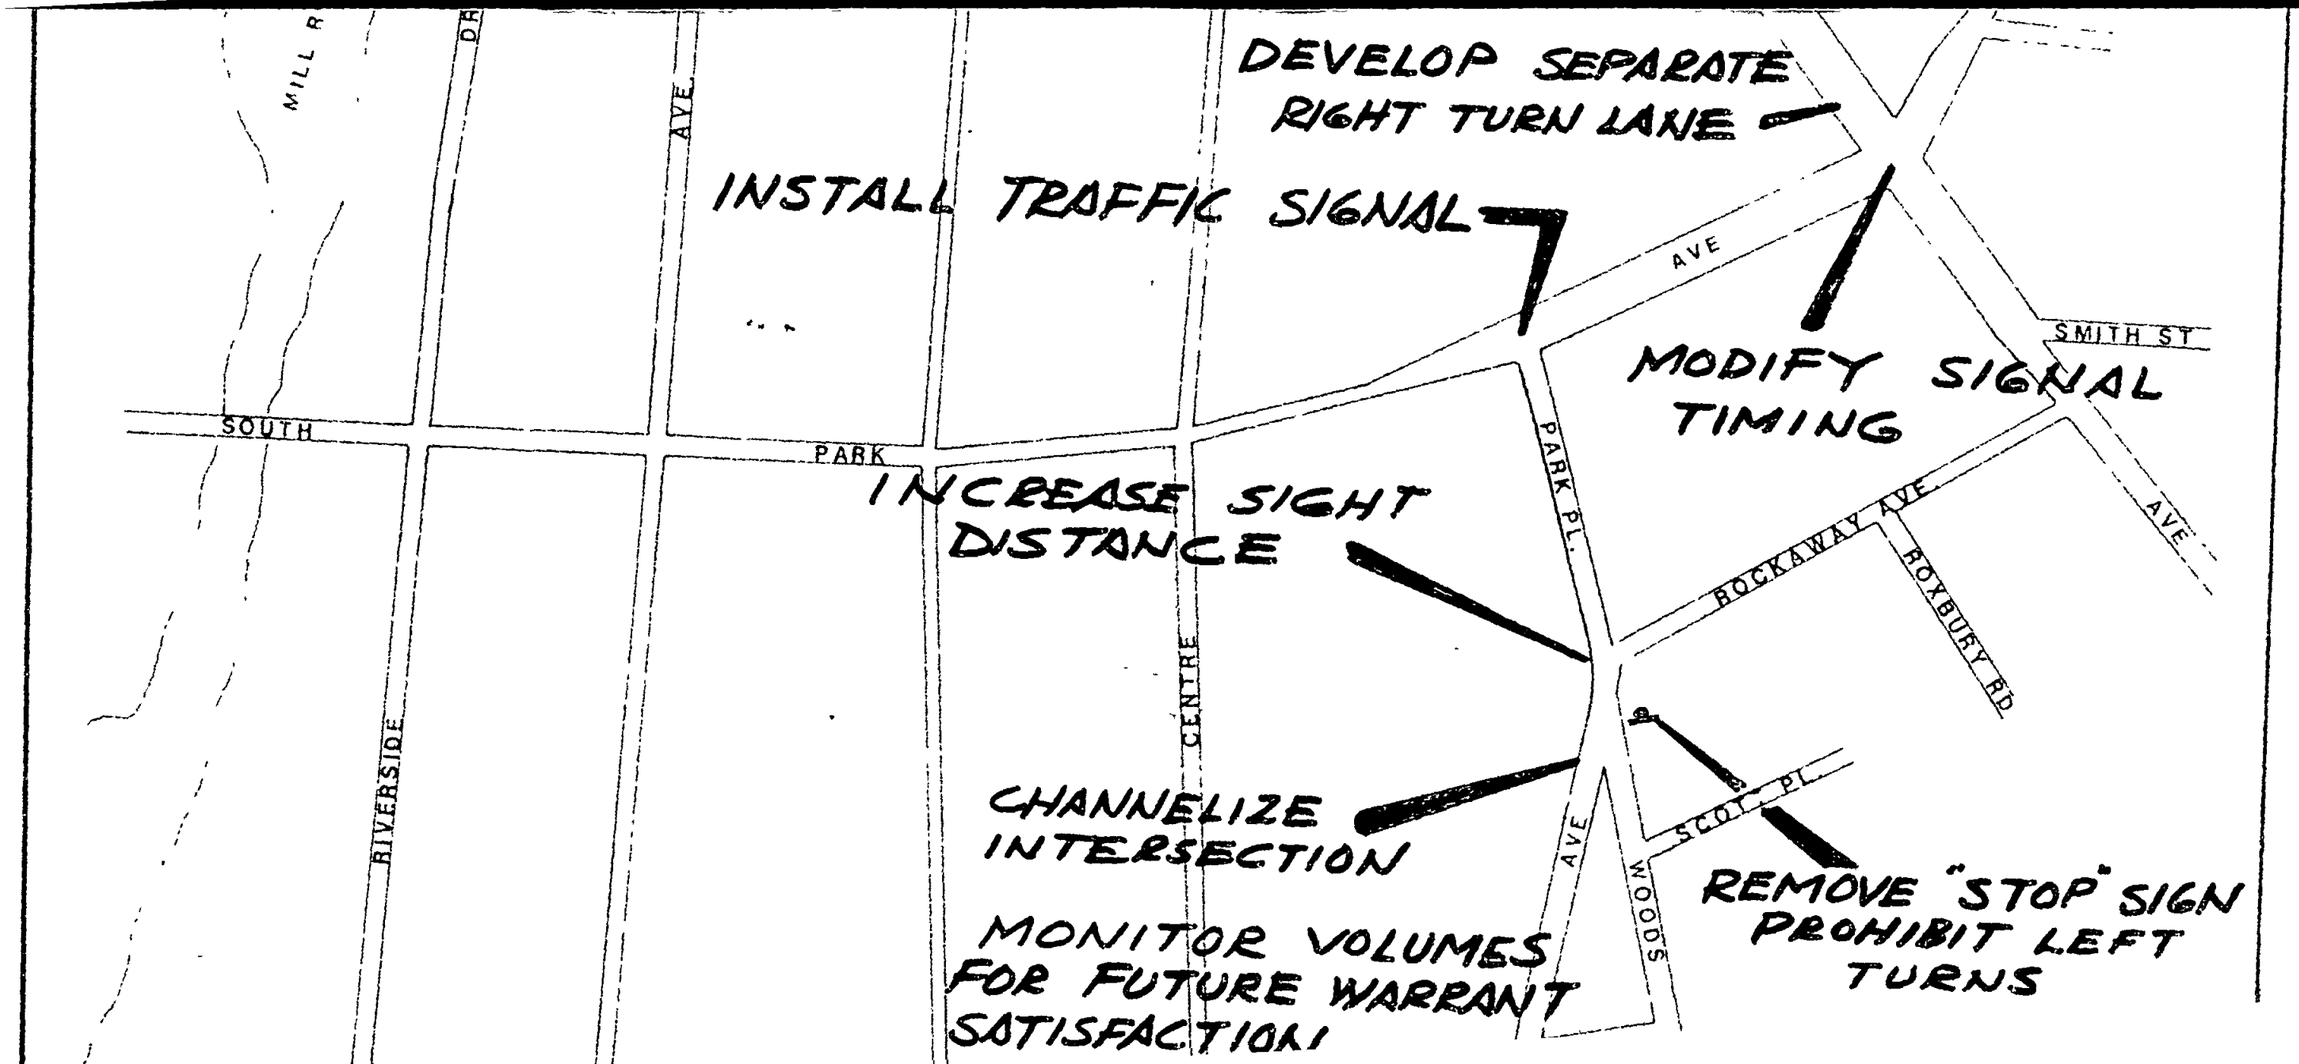
DEVELOP SEPARATE RIGHT TURN LANE
INSTALL TRAFFIC SIGNAL
MODIFY SIGNAL TIMING
INCREASE SIGHT DISTANCE
CHANNELIZE INTERSECTION
MONITOR VOLUMES FOR FUTURE WARRANT SATISFACTION
REMOVE "STOP" SIGN PROHIBIT LEFT TURNS
MILL R
DR
AVE
SOUTH
PARK
AVE
SMITH ST
PARK PL.
ROCKAWAY AVE
ROXBURY RD
AVE
CENTRE
RIVERSIDE
SCOTT PL.
AVE
WOODS

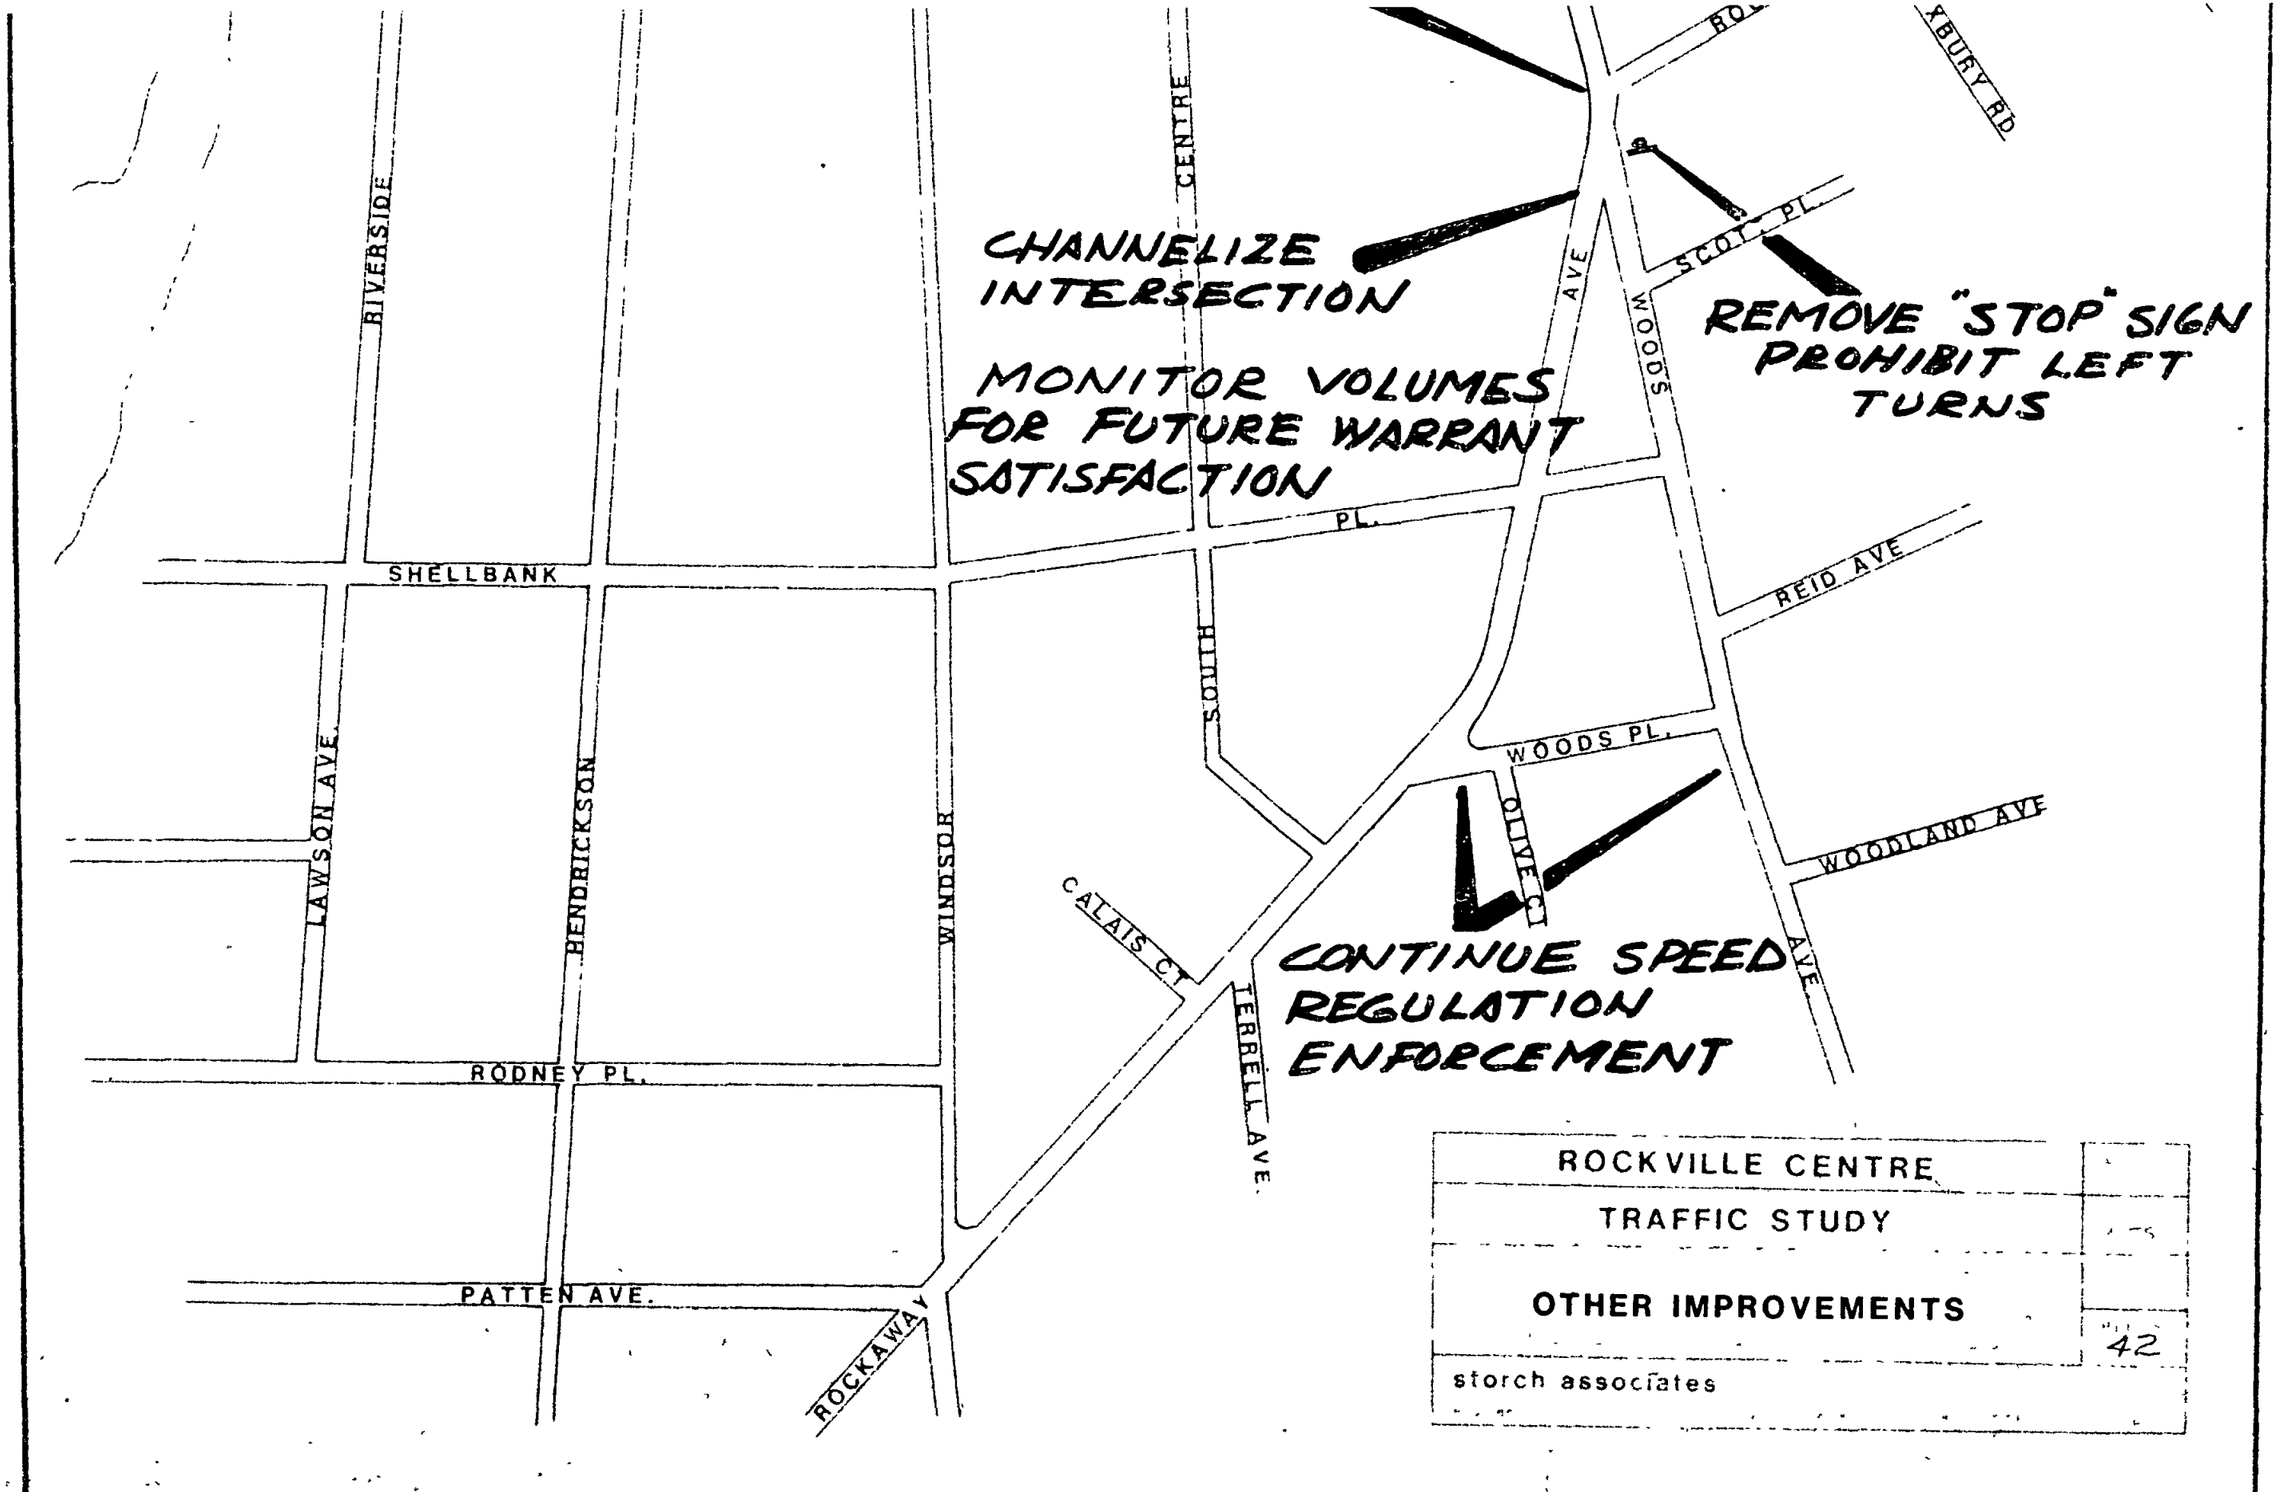

ROCKVILLE CENTRE

TRAFFIC STUDY

OTHER IMPROVEMENTS

storch associates

42